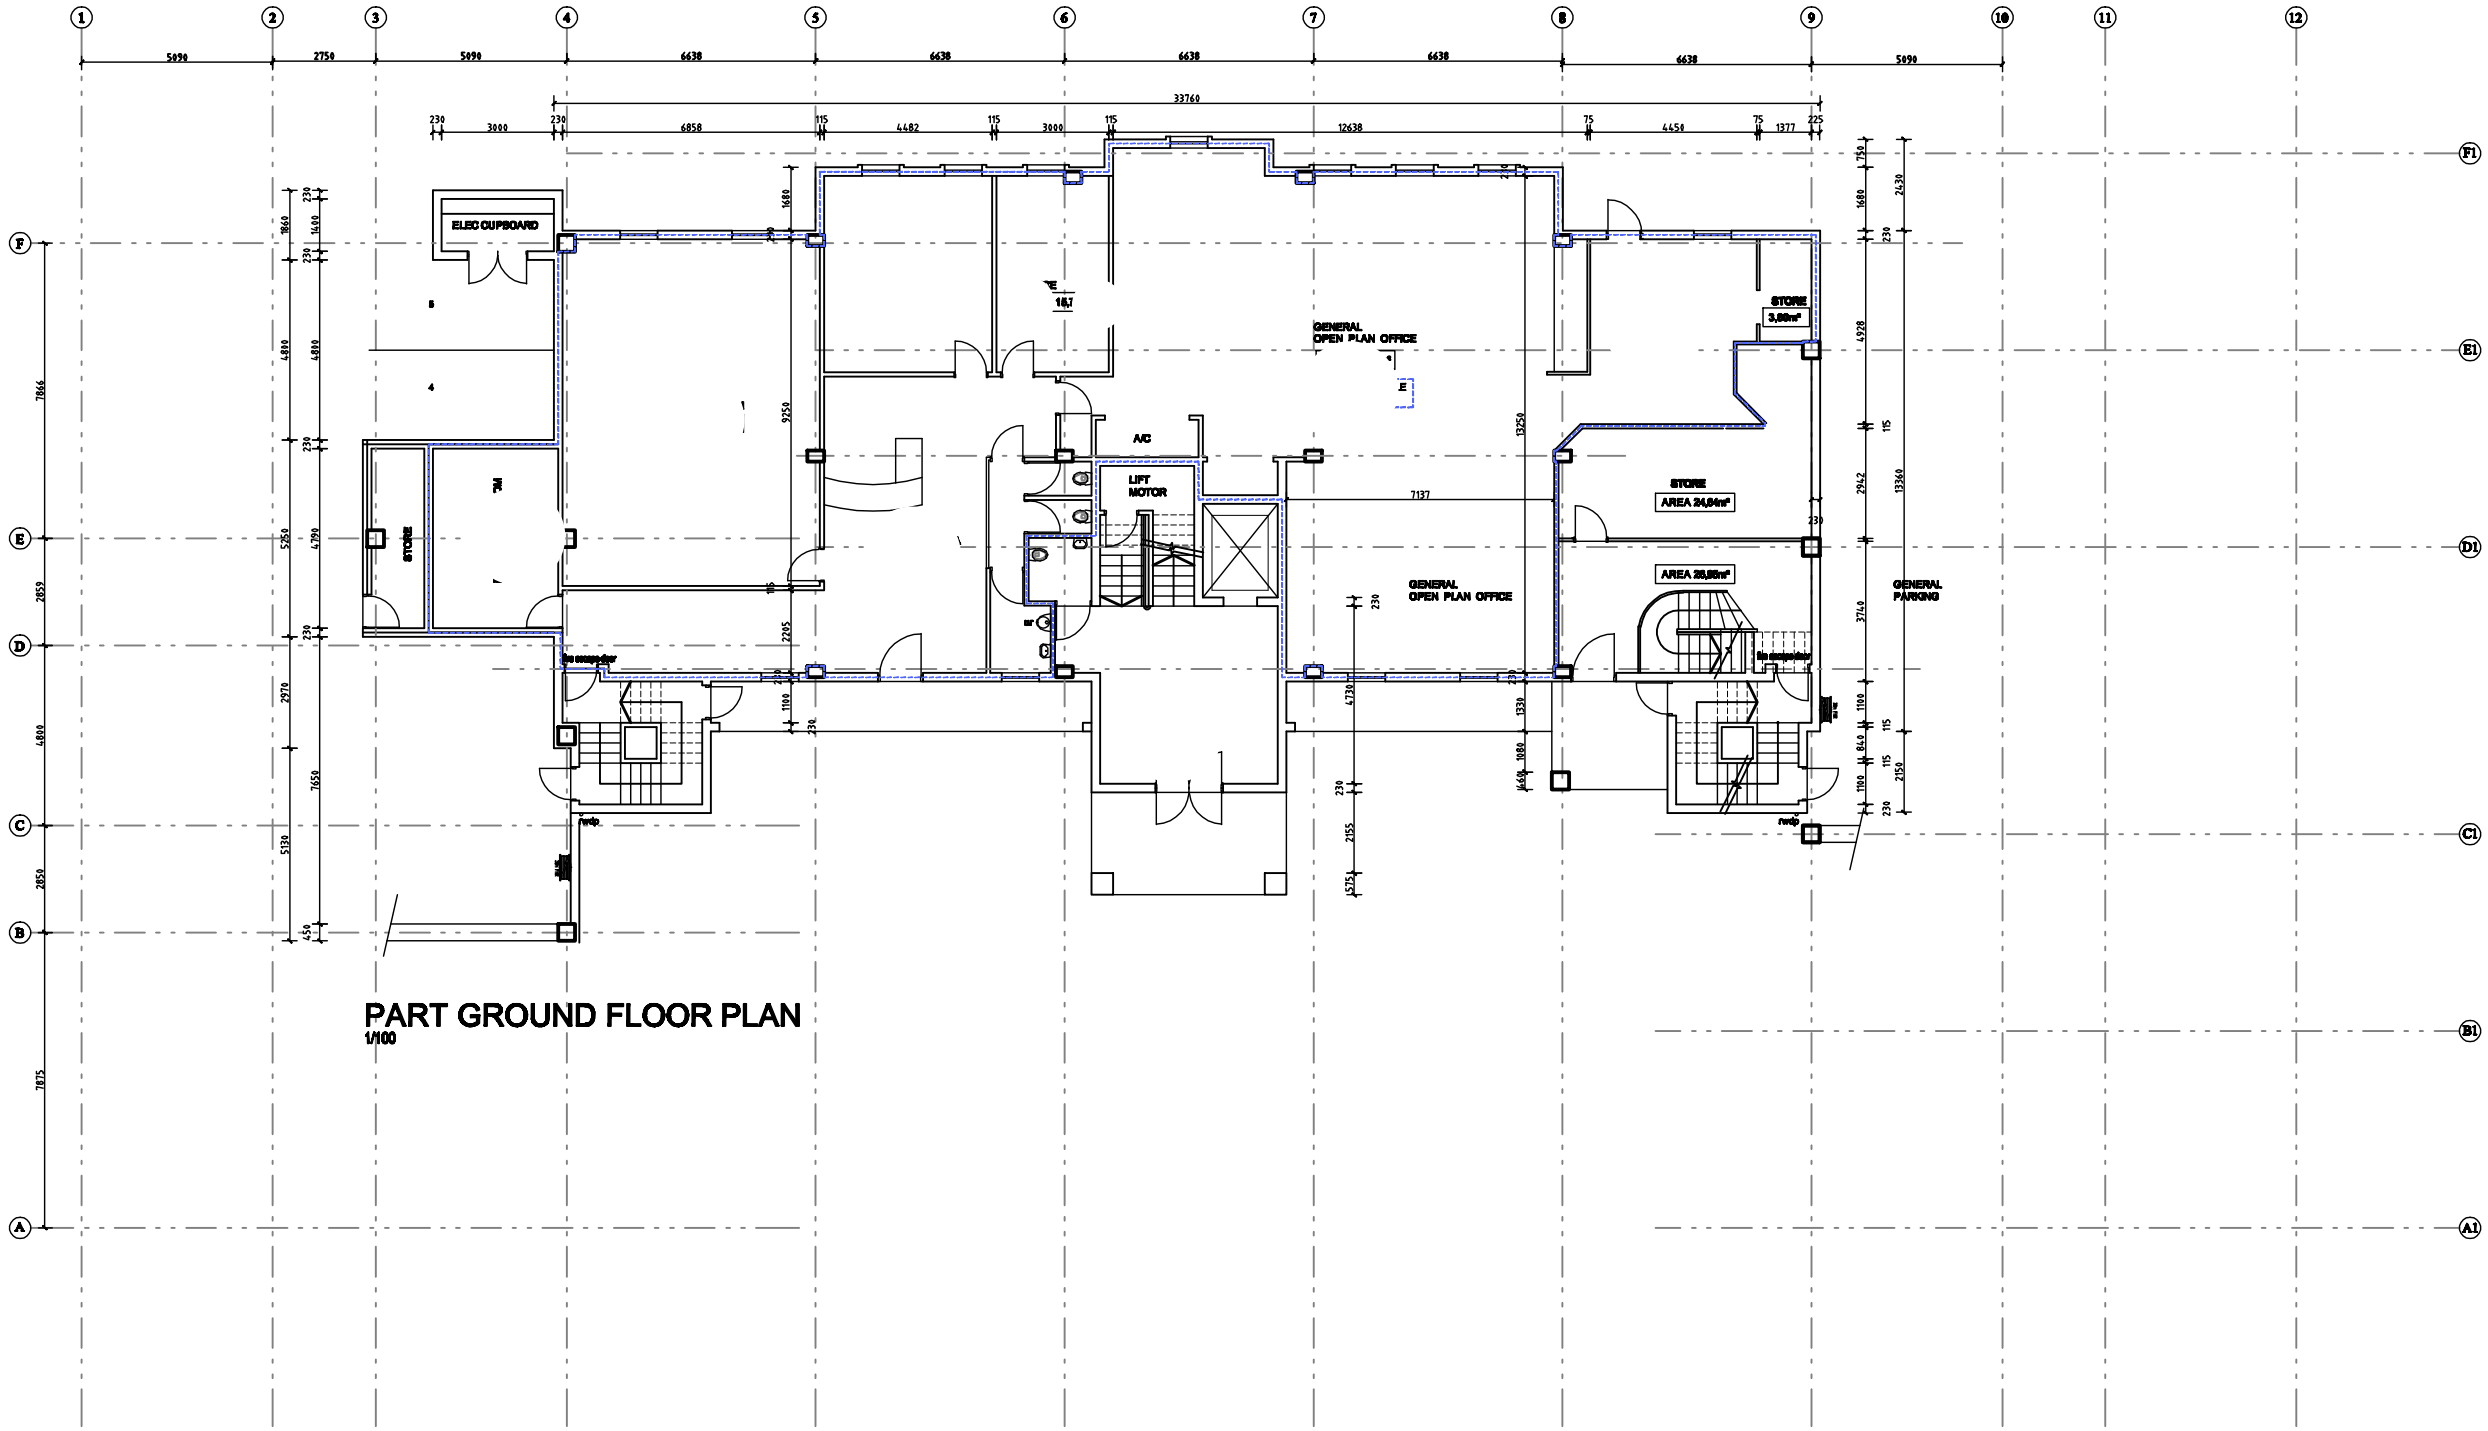

PART GROUND FLOOR PLAN
1/100

SHEET 1/3

OWNERS SIGNATURE :

REVISIONS		
REV.	DATE	DESCRIPTION

LOU ZIETSMAN
ARCHITECTS ARGITEKTE
3 RYDE PLACE DURBAN NORTH P.O.BOX 994 UMHLANGA ROCKS 4320
TELEPHONE: (031) 5633759 FACSIMILE: (031) 5633957
Email: zietsman@mweb.co.za

PROJECT DESCRIPTION

PROPOSED ALTERATION TO EX. OFFICES FOR MR J. VAN ZYL ON LOT 170 BEREA WEST AT 140 JAN HOFMEYER ROAD WESTVILLE

DRAWING DESCRIPTION

PART GROUND FLOOR PLAN

SCALE	1/100	REGISTRATION NO.
DATE	07/03/2011	3448
ISSUED		JZ-170-01
DRAWN	LJE BC	

ARCHITECT'S SIGNATURE: